




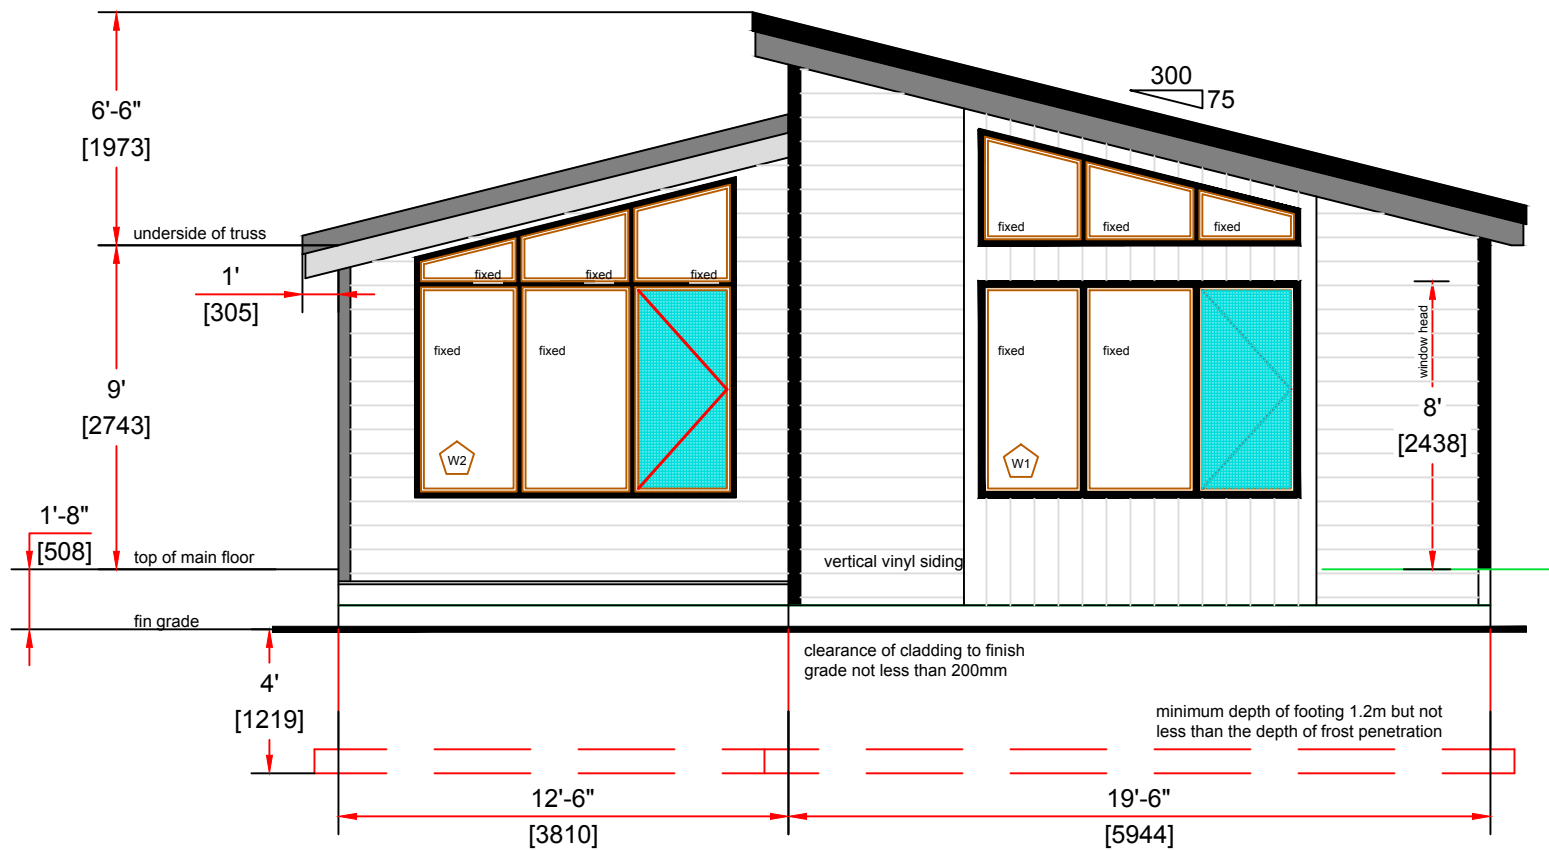

1 Front Elevation
A1.1

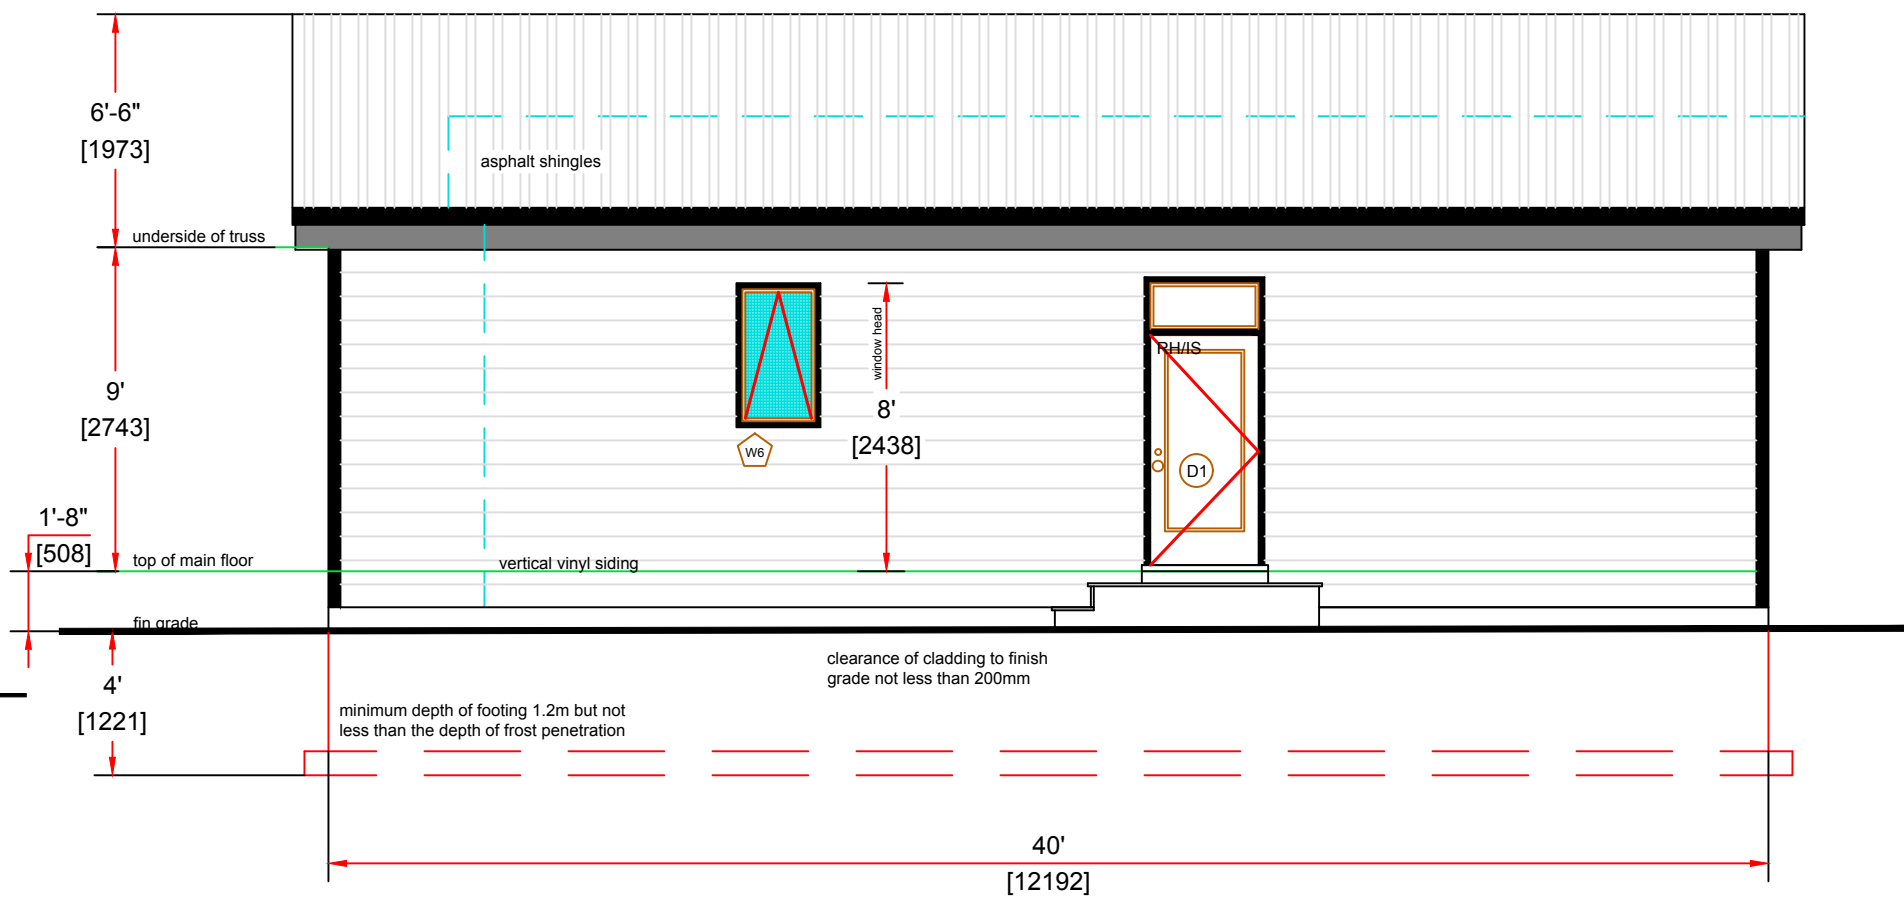

2 Right Elevation
A1.1

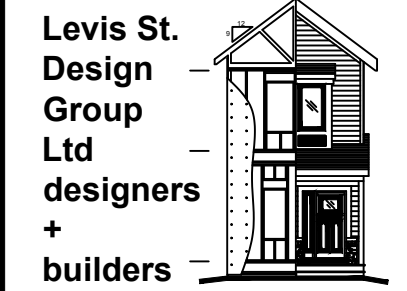

Levis St Design Group Ltd.
Box 20089 RPO Spryfield
Halifax, NS B3R 2K9
ph: 902-830.4512

table of contents

A1.0 site plan
A1.1 elevation
A1.2 elevations
A2.1 main floor plan
A2.2 upper floor plan
A3.1 sections&details
A4.1 window schedule

Client:

Mark Nash

notes:

These drawings may not be reproduced with out the expressed written consent of the owner and Levis St.

Great care has been taken in the creation of these drawings however errors or omissions may occur. Contractors are to verify all dimensions and report any variances before work begins.

#	revision	Date
---	----------	------

LOT LOCATION

123 anywhere Rd
Upper Onslow, NS

DATE: 22.08.13
PROJECT NO: 22085

DRAWN: ALH

SCALE: 3/16"=1'-0"

site plan

A1.0



Levis St Design Group Ltd.
Box 20089 RPO Spryfield
Halifax, NS B3R 2K9
ph: 902-830.4512

table of contents

A1.0 site plan
A1.1 elevation
A1.2 elevations
A2.1 main floor plan
A2.2 upper floor plan
A3.1 sections&details
A4.1 window schedule

Client:

Mark Nash

notes:

These drawings may not be reproduced without the expressed written consent of the owner and Levis St.

Great care has been taken in the creation of these drawings however errors or omissions may occur. Contractors are to verify all dimensions and report any variances before work begins.

[illegible]

LOT LOCATION

123 anywhere Rd
Upper Onslow, NS

DATE: 25.04.09
PROJECT NO: 24074

DRAWN: ALH

SCALE: 3/16"=1'-0"

site plan

A1.2

table of contents
A1.0 site plan
A1.1 elevation
A1.2 elevations
A2.1 main floor plan
A2.2 upper floor plan
A3.1 sections&details
A4.1 window schedule

Client:

Mark Nash

notes:

These drawings may not be reproduced with out the expressed written consent of the owner and Levis St.

Great care has been taken in the creation of these drawings however errors or omissions may occur. Contractors are to verify all dimensions and report any variances before work begins.

#	revision	Date
---	----------	------


LOT LOCATION

123 anywhere Rd
Upper Onslow, NS

DATE: 25.04.09
PROJECT NO: 24074

DRAWN: ALH

SCALE: 3/16"=1'-0"

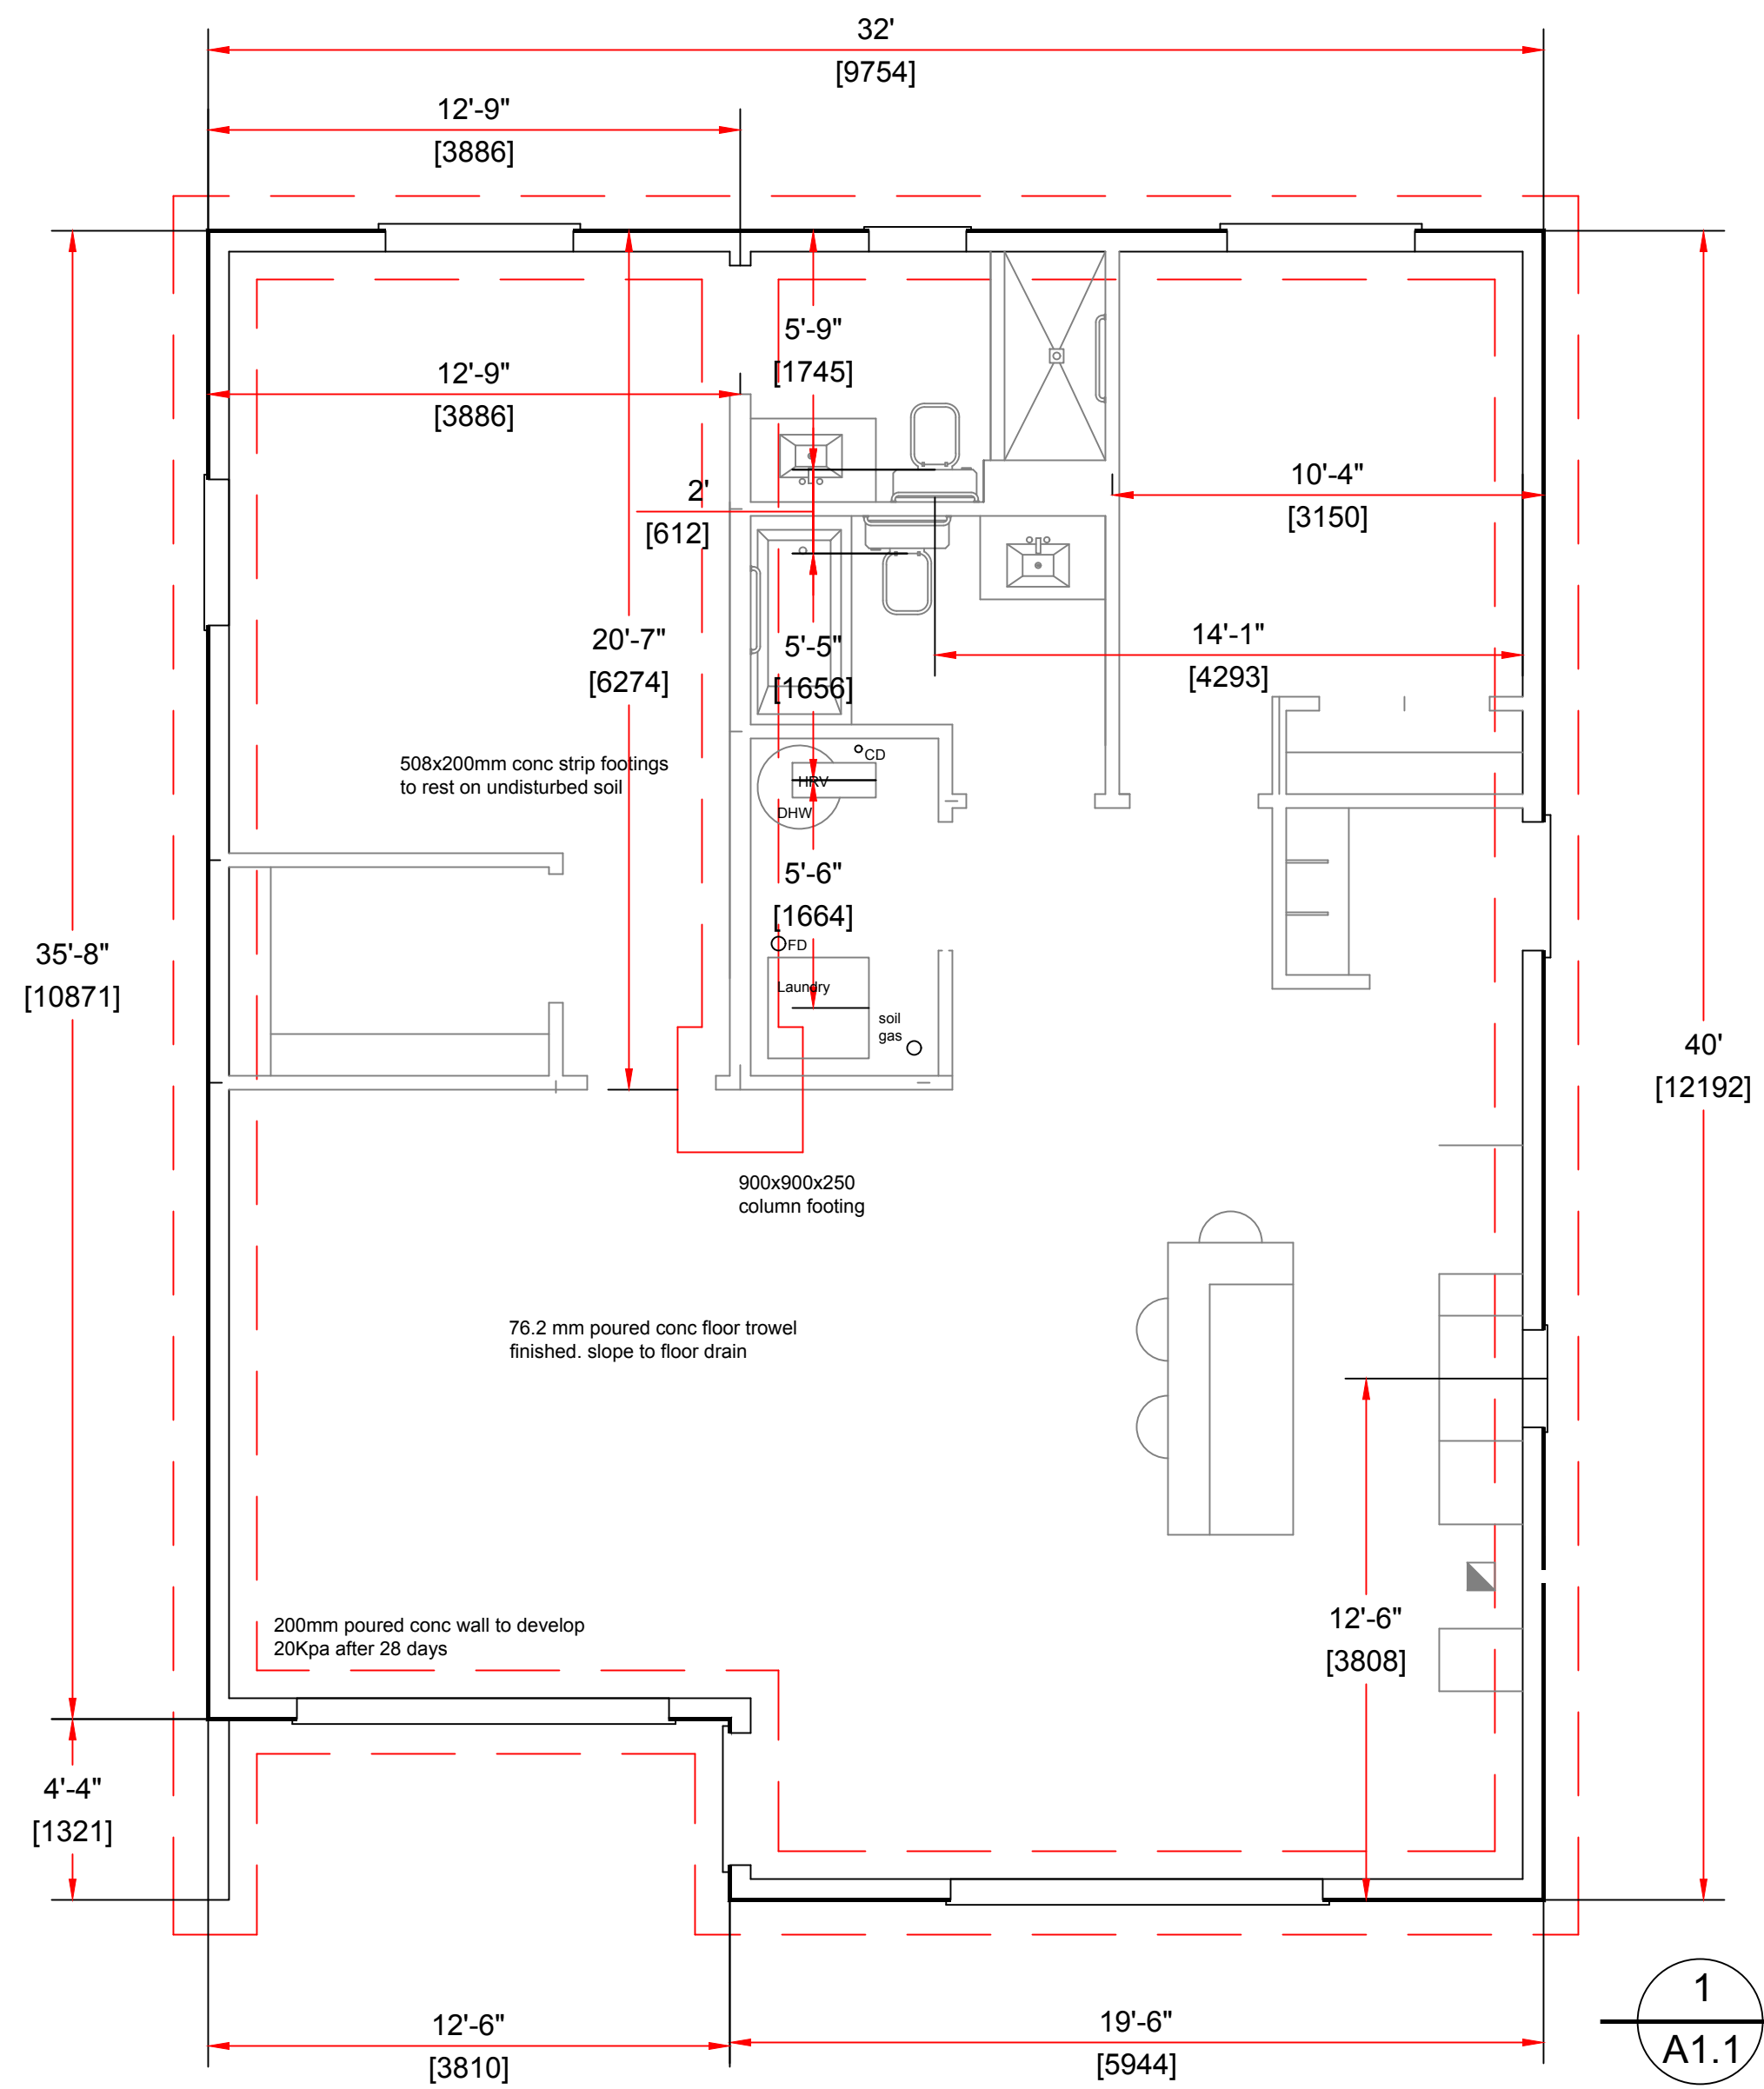


1
A1.1

Foundation Plan

scale: 1/4"=1'-0"

area 114m² ; 1,227 sq ft

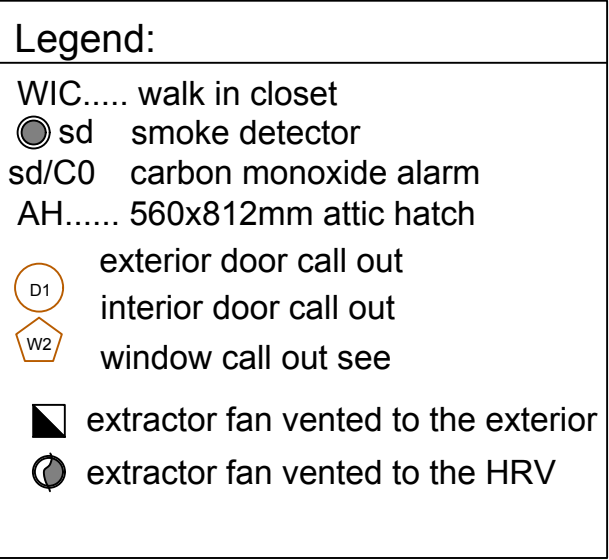

**Levis St.
Design
Group
Ltd
designers
+
builders**

Levis St Design Group Ltd.
Box 20089 RPO Spryfield
Halifax, NS B3R 2K9
ph: 902-830.4512

Table of contents

- A1.0 site plan
- A1.1 elevation
- A1.2 elevations
- A2.1 main floor plan
- A2.2 upper floor plan
- A3.1 sections&details
- A4.1 window schedule

Client:

Mark Nash

notes:

These drawings may not be reproduced without the expressed written consent of the owner and Lewis St.

Great care has been taken in the creation of these drawings however errors or omissions may occur. Contractors are to verify all dimensions and report any variances before work begins.

[illegible]

LOT LOCATION

123 anywhere Rd
Upper Onslow, NS

DATE: 25.04.09
PROJECT NO: 24074

DRAWN: ALH

SCALE: 3/16"=1'-0"

floor plan

A2.2

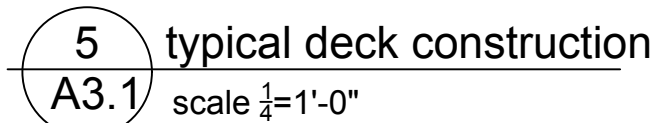
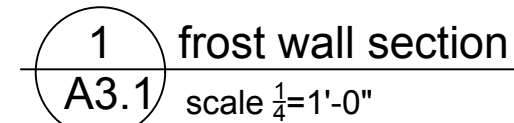


Figure 10 shows two elevation drawings of the exterior wall of the building. The drawings include dimensions in feet and inches, with corresponding metric values in brackets.

Left Elevation (Side View):

- Overall height: 3'-3" [976]
- Overall width: 8'-11" [2718]
- Individual window widths: 2'-8" [810], 3' [904], 2'-8" [801]
- Overall width dimension: 8'-11" [2718]
- Individual window heights: 6' [1831]
- Individual window widths: 2'-8" [810], 3' [904], 2'-8" [801]
- Overall width dimension: 8'-11" [2718]

Right Elevation (Front View):

- Overall height: 2'-11" [883]
- Overall width: 8'-11" [2718]
- Individual window widths: 2'-8" [810], 3' [904], 2'-8" [801]
- Overall width dimension: 8'-11" [2718]
- Individual window heights: 6' [1831]
- Individual window widths: 2'-8" [810], 3' [904], 2'-8" [801]
- Overall width dimension: 8'-11" [2718]

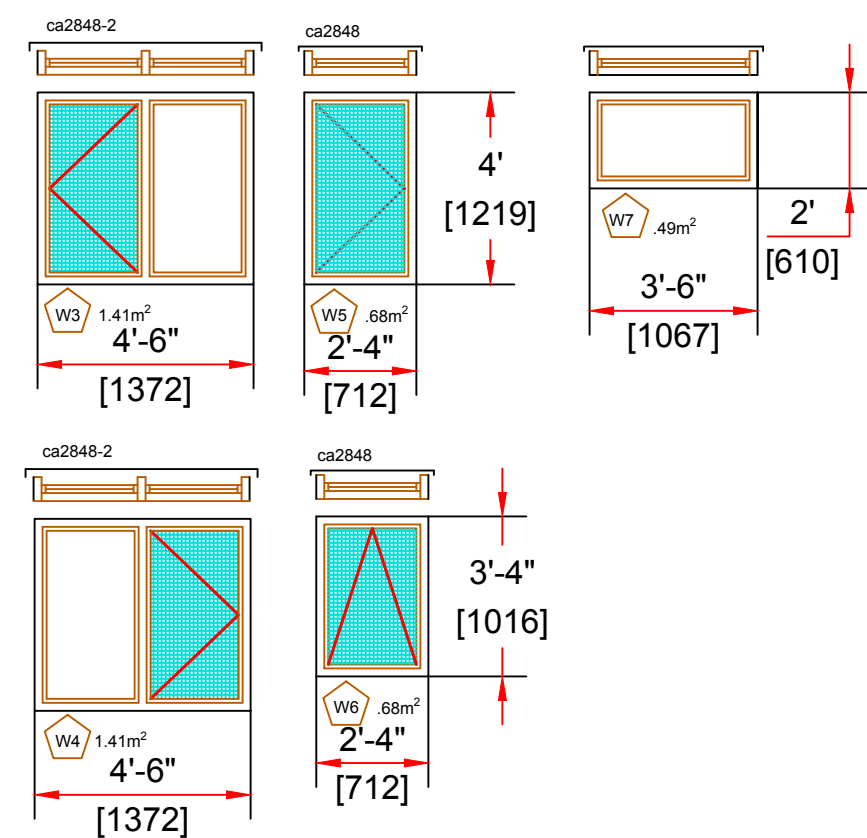


table of contents

- A1.0 site plan
- A1.1 elevation
- A1.2 elevations
- A2.1 main floor plan
- A2.2 upper floor plan
- A3.1 sections&details
- A4.1 window schedule

Client:

Mark Nash

notes:

These drawings may not be reproduced without the expressed written consent of the owner and Levis St.

Great care has been taken in the creation of these drawings however errors or omissions may occur. Contractors are to verify all dimensions and report any variances before work begins.

[illegible]

LOT LOCATION

123 anywhere Rd
Upper Onslow, NS

DATE: 25.04.09
PROJECT NO: 24074

DRAWN: ALH

SCALE: 3/16"=1'-0"

sections&details

A3.1